Jennings Goullee Thomson - Professional Land Surveyors B4404-2

CDR

(Kuils River Allotment Area)

GENERAL PLAN No. 7386/2005
OF

Subdivisions of Erf 20003 Kuils River
Situate in the City of Cape Town
Administrative District : Stellenbosch
Province of the Western Cape
Scale 1 /500

7386/2005

S.G. No 7386/2005
SHEET No. 2 of 3
PROVISIONALLY APPROVED
for SURVEYOR GENERAL
2006-01-31
APPROVED
for SURVEYOR GENERAL
2007-02-05

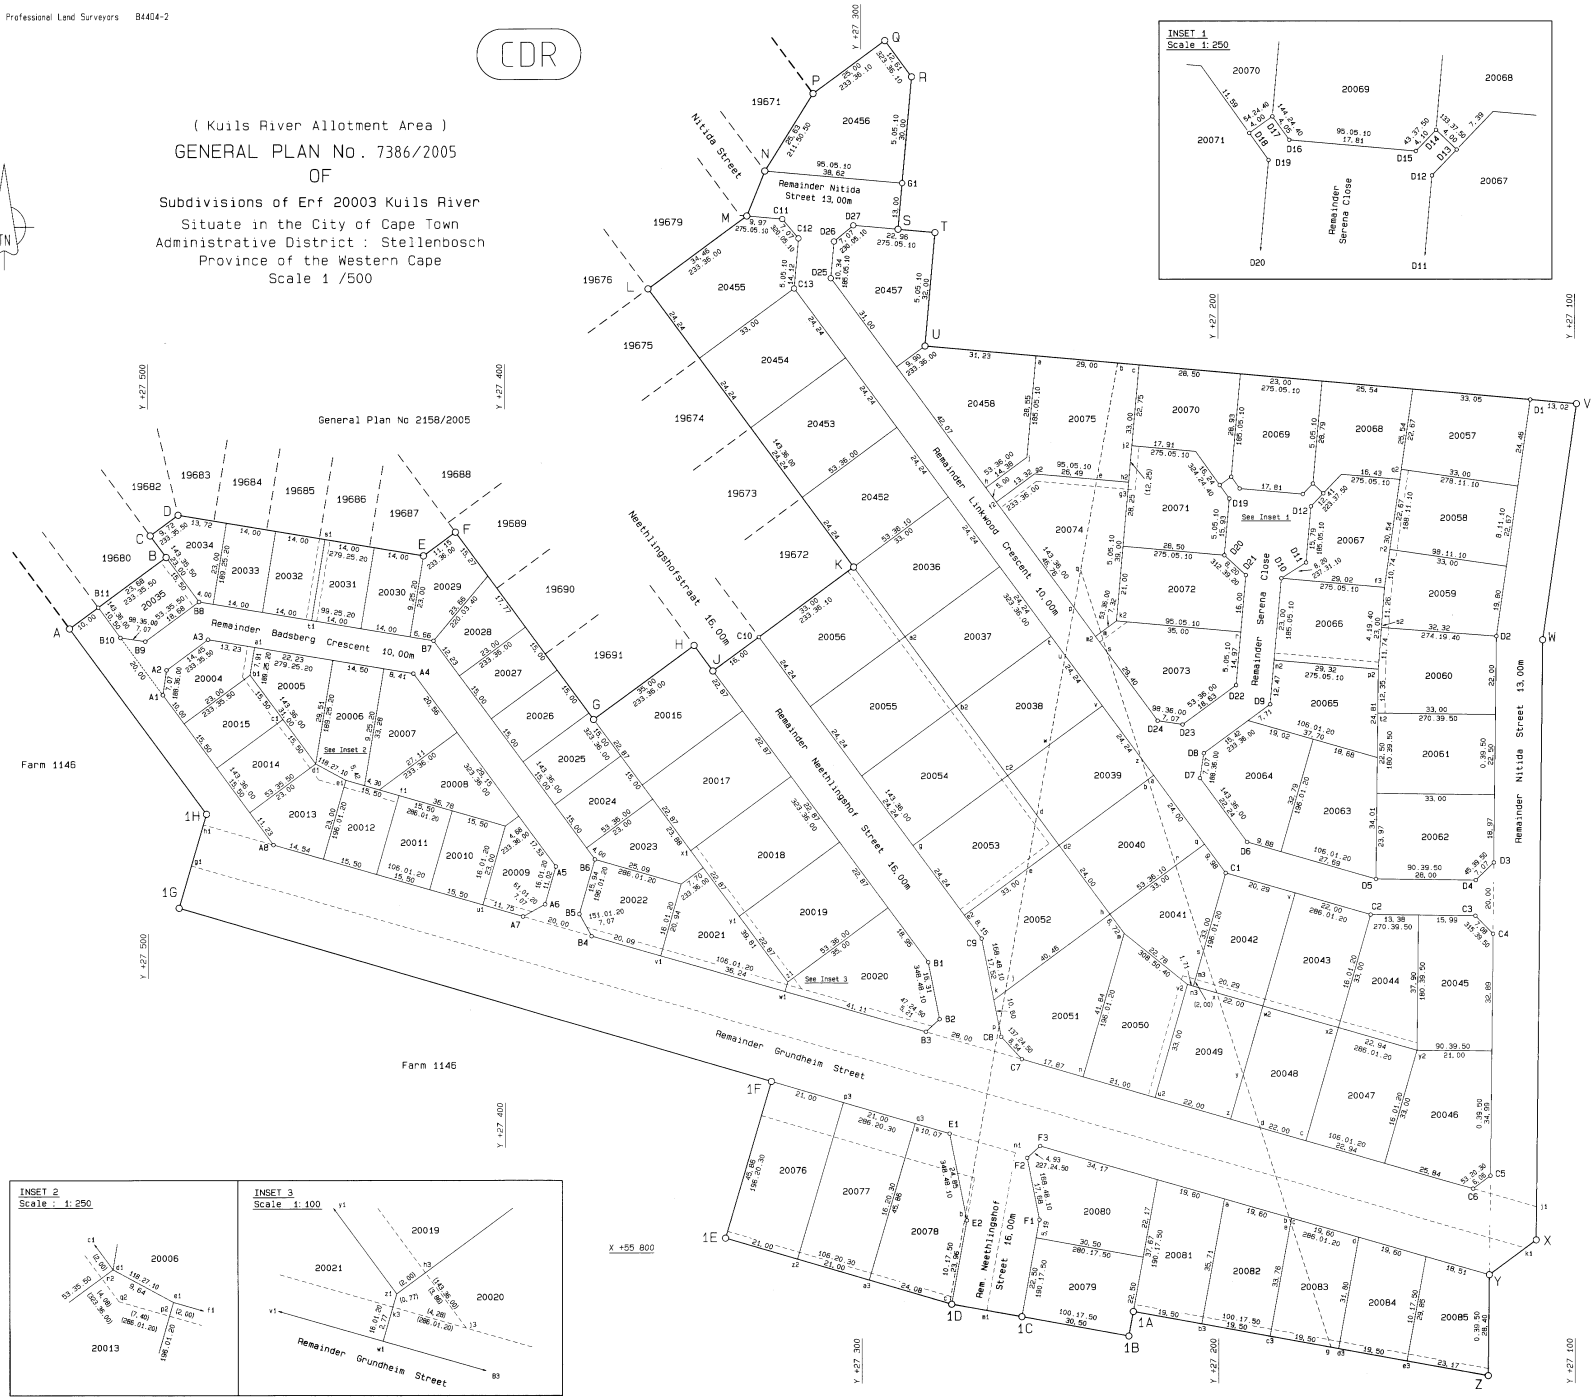

This general plan was framed by me and I undertake to place the beacons of the erven in positions which correspond with the data on this plan and to submit the final general plan and the survey records pertaining thereto within the prescribed period to the Surveyor - General for approval.

Date : December 2005

R.J. GOULLEE PLS0224
Professional Land Surveyor

Note:
1. For beacon descriptions see sheet 3.

S.G FILE No: Ste 1146
S.R No 3262/2005
COMPILATION BASE-231 (M786)
LPI C06700013